



Clackmannanshire
Council

www.clacks.gov.uk

Comhairle Siorrachd
Chlach Mhanann

Premises Variation


Case Reference : VAR22

Date Applied : Thursday, 6th Aug 2026

Applicant Details

Is the current premises licence holder a natural or non natural person? : Natural

Name : Miss Natasha Mustafa

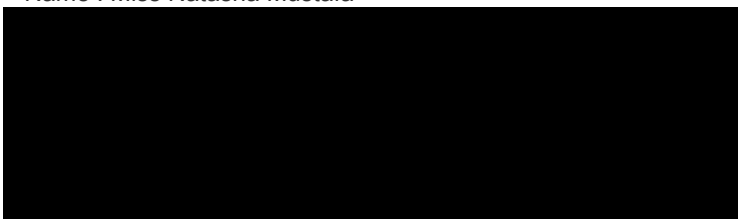

Premises Details

Premises Address : 1, PREMIER, TRON COURT, ALLOA, FK10 2PS

License Number of Premises : CC028

Details of Variation

Type of variation : Non Minor

Brief Details of Variation : Adjusting the area of where the alcohol is held in the store

Operating and Layout Plans

Do you Propose to Vary any of the Information Within the Operating Plan Contained in the Licence? : No

Do you Propose a Variation to the Layout Plan Contained in the Licence? : Yes

Conditions

Do you propose a variation to any of the conditions to which the licence is subject? : No

If Yes, please give details of the proposed variation :

Premises Manager

Do you propose to vary the Information Contained in the Licence Relating to the Premises Manager? : No

Current premises licence documentation

Are you able to produce, and either deliver to us in person or send us by recorded delivery, your current premises licence documentation? : Yes




If yes, how will you provide it : Send by Recorded Delivery

If no, please advise why you are unable to do so :

Profile 1
Wall Shelving

Profile 2
Wall Shelving

Profile 2
Bulk Stack

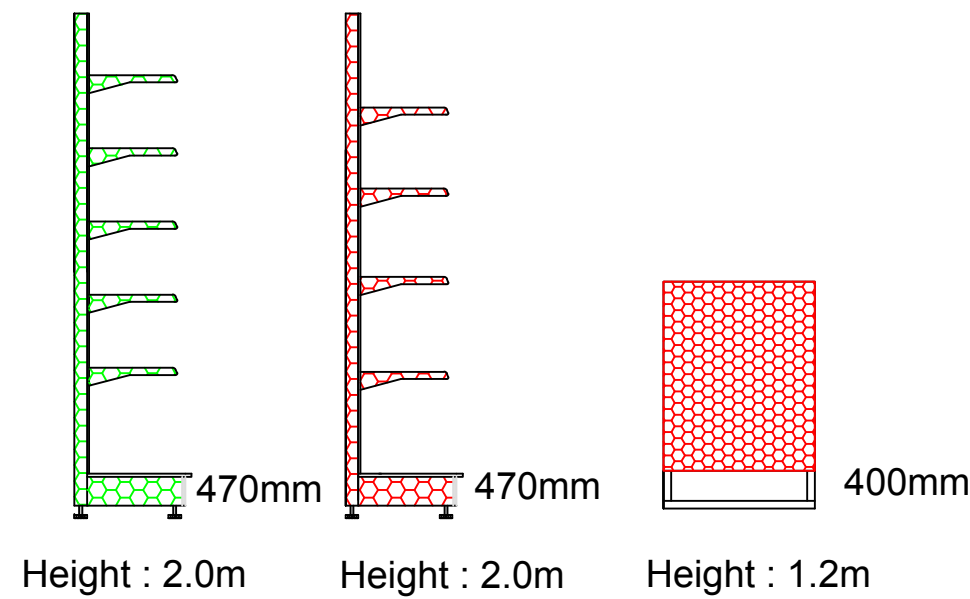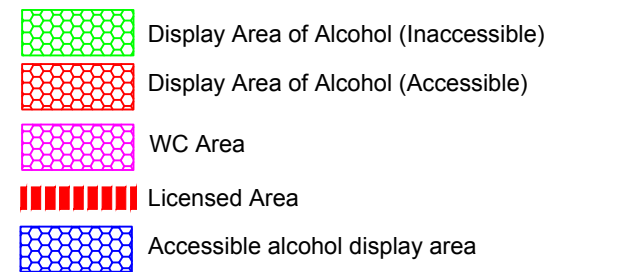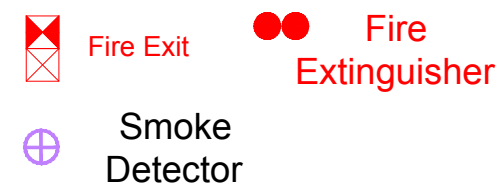

Total Display Area of Alcohol (Inaccessible)

In-accessible Shelving:- = 2.4m(L) x 2.0m(h) = 4.8m²


Total Display Area of Alcohol (Accessible)

Secure Room Shelving:- 11.3m(L) x 2.0m(h) = 22.6m²

Floor Stack - 1.6m (L) x 1.0m (h) = 1.6m²

Total Display Area -

Total = 29.0m²

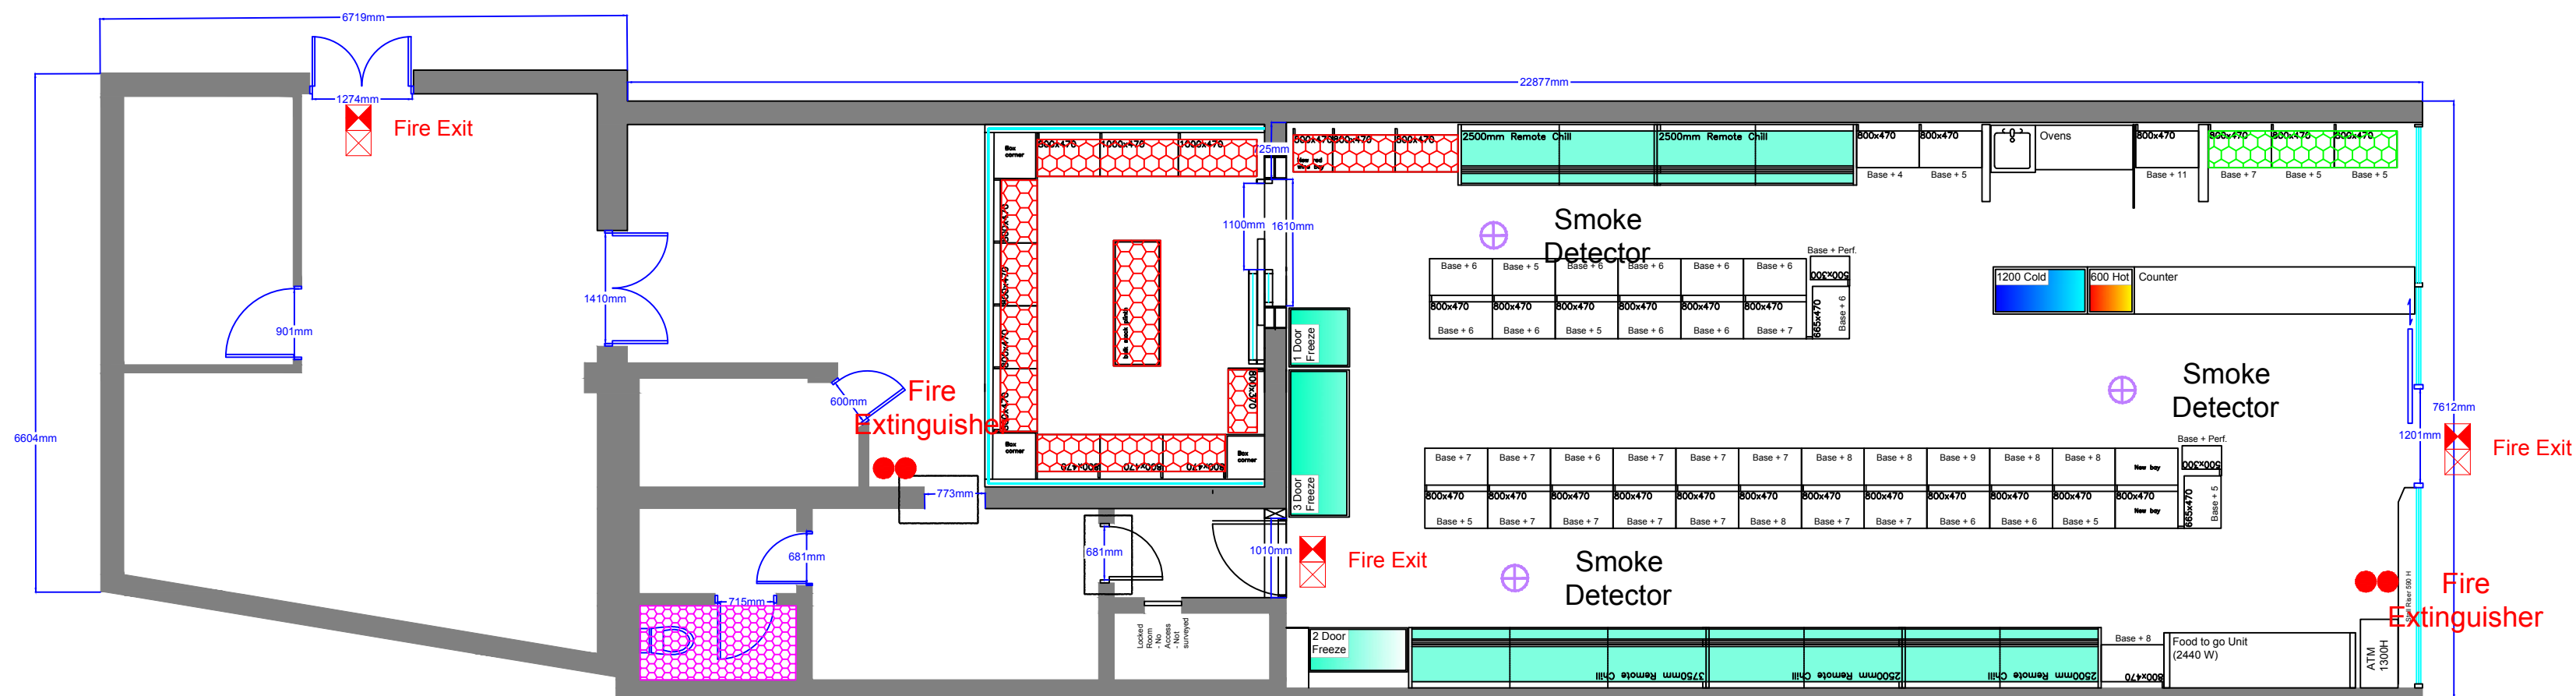

"Children and young persons will have access throughout"

"All activities may occur throughout"

All Plans and quotations remain the property of the designer, who retain the copyright.
Drawings are based upon site information supplied by third parties and as such their accuracy cannot be guaranteed.
All features are approximate and subject to clarification.
Therefore, no shop plan or shelving elevation example, may be copied or used as a basis for quotation by other persons or companies, without written permission from the proprietor of the company

DO NOT SCALE

Existing Ceiling:	-
Proposed Ceiling:	-
Depth Of Frieze:	-
Wall Column Height:	-
Gondola Column Height:	-
Suspended Ceiling:	-
	-
	-
	-
	-
Floor Specification:	-
	-
	-
	-
	-
Lighting Specification:	-
	-
	-
	-
	-
Woodwork Finish:	-
Shelving Colour:	-
Kickplate Colour:	-
Ticket Rail Colour:	-
Dairy Trim Colour:	-
Slatwall Finish:	-
Frieze Finish:	-
<div><div><div>refrigeration</div><div>vertex</div><div>air conditioning • shopfitting</div></div><div><div>Vertex R.A.S. Ltd</div><div>Sir William Smith Road</div><div>Kirkton Industrial Estate</div><div>Arbroath</div><div>Angus</div><div>DD11 3RD</div></div><div><div>Tele: 01241 876796</div><div>F.A.X.: 01241 878010</div><div>www.vertexscotland.com</div></div></div>	
Project Details:	- 1 Tron Court Tullibody Alloa FK10 2PS
-	
Drawing Title:	Existing Floorplan
Drawing No:	-
Scale:	1:75 @ A2
Date:	29.07.2026
Drawn By:	CD
Revision:	A
Project Rep:	JM
Revision By:	JM

25/08/2026

Your Ref: [[VAR22]]

Our Ref: 1043003

Clerk to the Licensing Board
Clackmannanshire Council
Kilncraigs
Alloa
FK10 1EB



Roddy Irvine
Chief Superintendent
Divisional Commander

Forth Valley Division Headquarters
Randolphfield
St Ninian's Road
Stirling
FK8 2HD

Dear Sir/Madam,

**LICENSING (SCOTLAND) ACT 2005
APPLICATION FOR THE VARIATION OF A PREMISES LICENCE
TRON COURT NEWSAGENTS
32 TRON COURT, TULLIBODY, CLACKMANNANSHERE, FK10 2PS.**


I refer to the above variation of a premises licence in terms of Section 29(5) of the Licensing (Scotland) Act 2005.

The variation requested consists of a change to the alcohol storage areas within the premises.

In terms of Section 29(5) this request can be considered a variation.

I have no adverse comment to make regarding the variation proposed.

Yours faithfully

 

Roddy Irvine
Chief Superintendent

OFFICIAL: POLICE AND PARTNERS

Divisional Commander

For enquiries please contact the Licensing Department on

