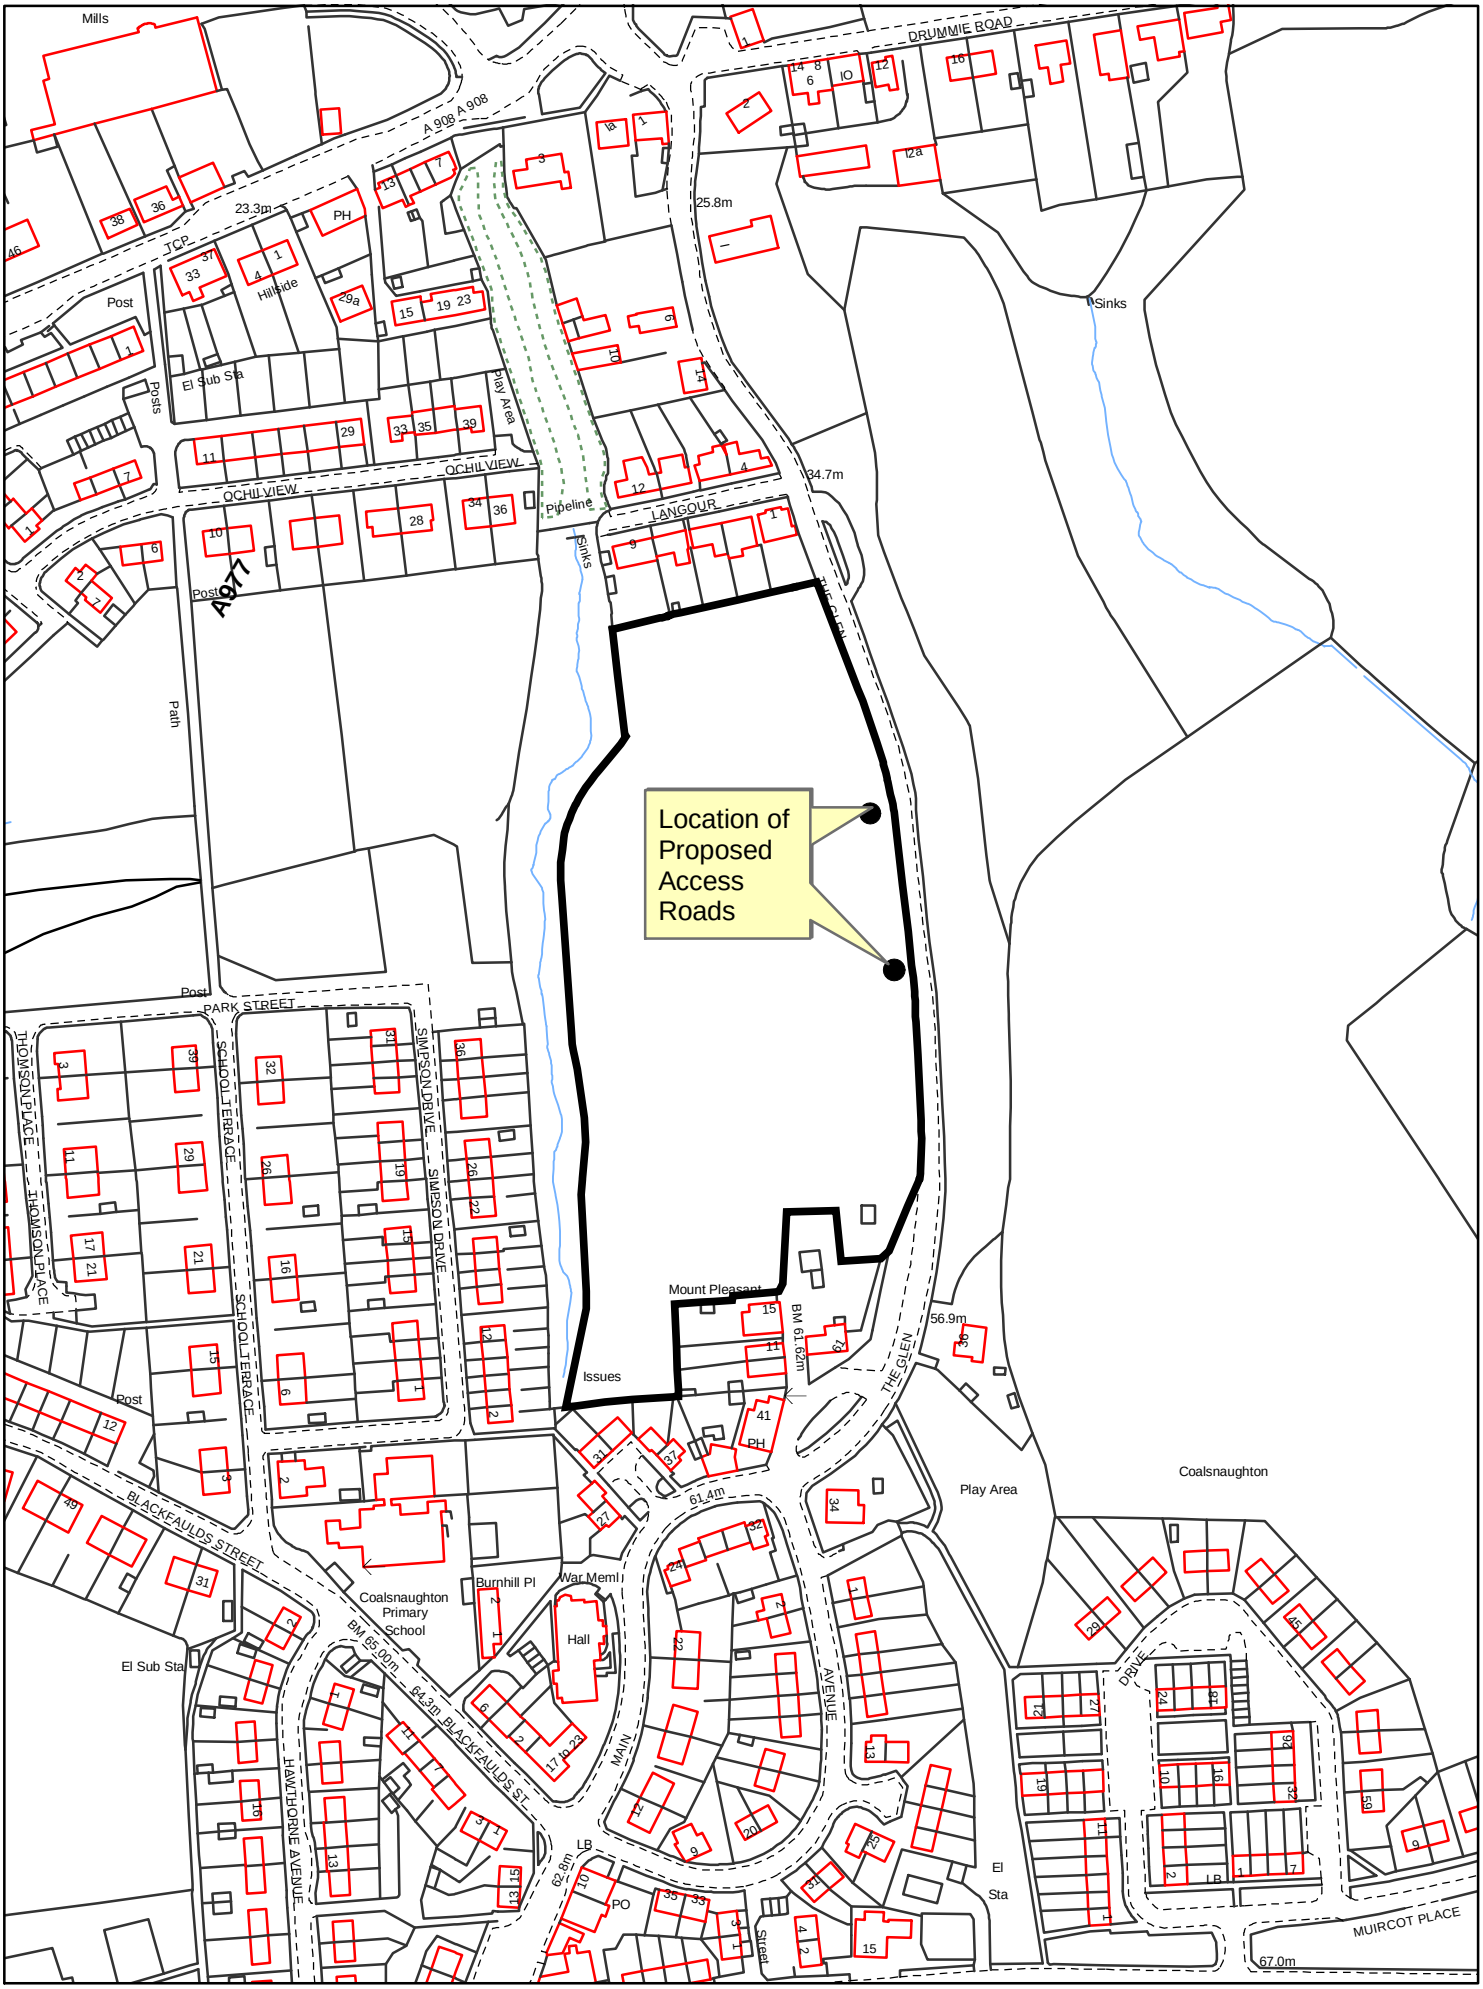

Development & Environmental Services
Lime Tree House
North Castle Street
Alloa
FK10 1DX
Tel: 01259 452000
Fax: 01259 452060
development_services@clacks.gov.uk

06/00386/FULL: Land To West, The Glen, Coalsnaughton

Erection Of 36 Detached And 18 Semi-detached Houses With Associated Roads, Footpaths And Landscaping

Scale 1:2,500

0 5 10 20 30 40 Metres

Based upon Ordnance Survey mapping with the permission of the controller of Her Majesty's Stationery Office (HMSO) © Crown Copyright.
Unauthorised reproduction infringes Crown copyright and may lead to prosecution or civil proceedings. Clackmannashire Council 100020783 (2007) Date - 18/01/2007

N