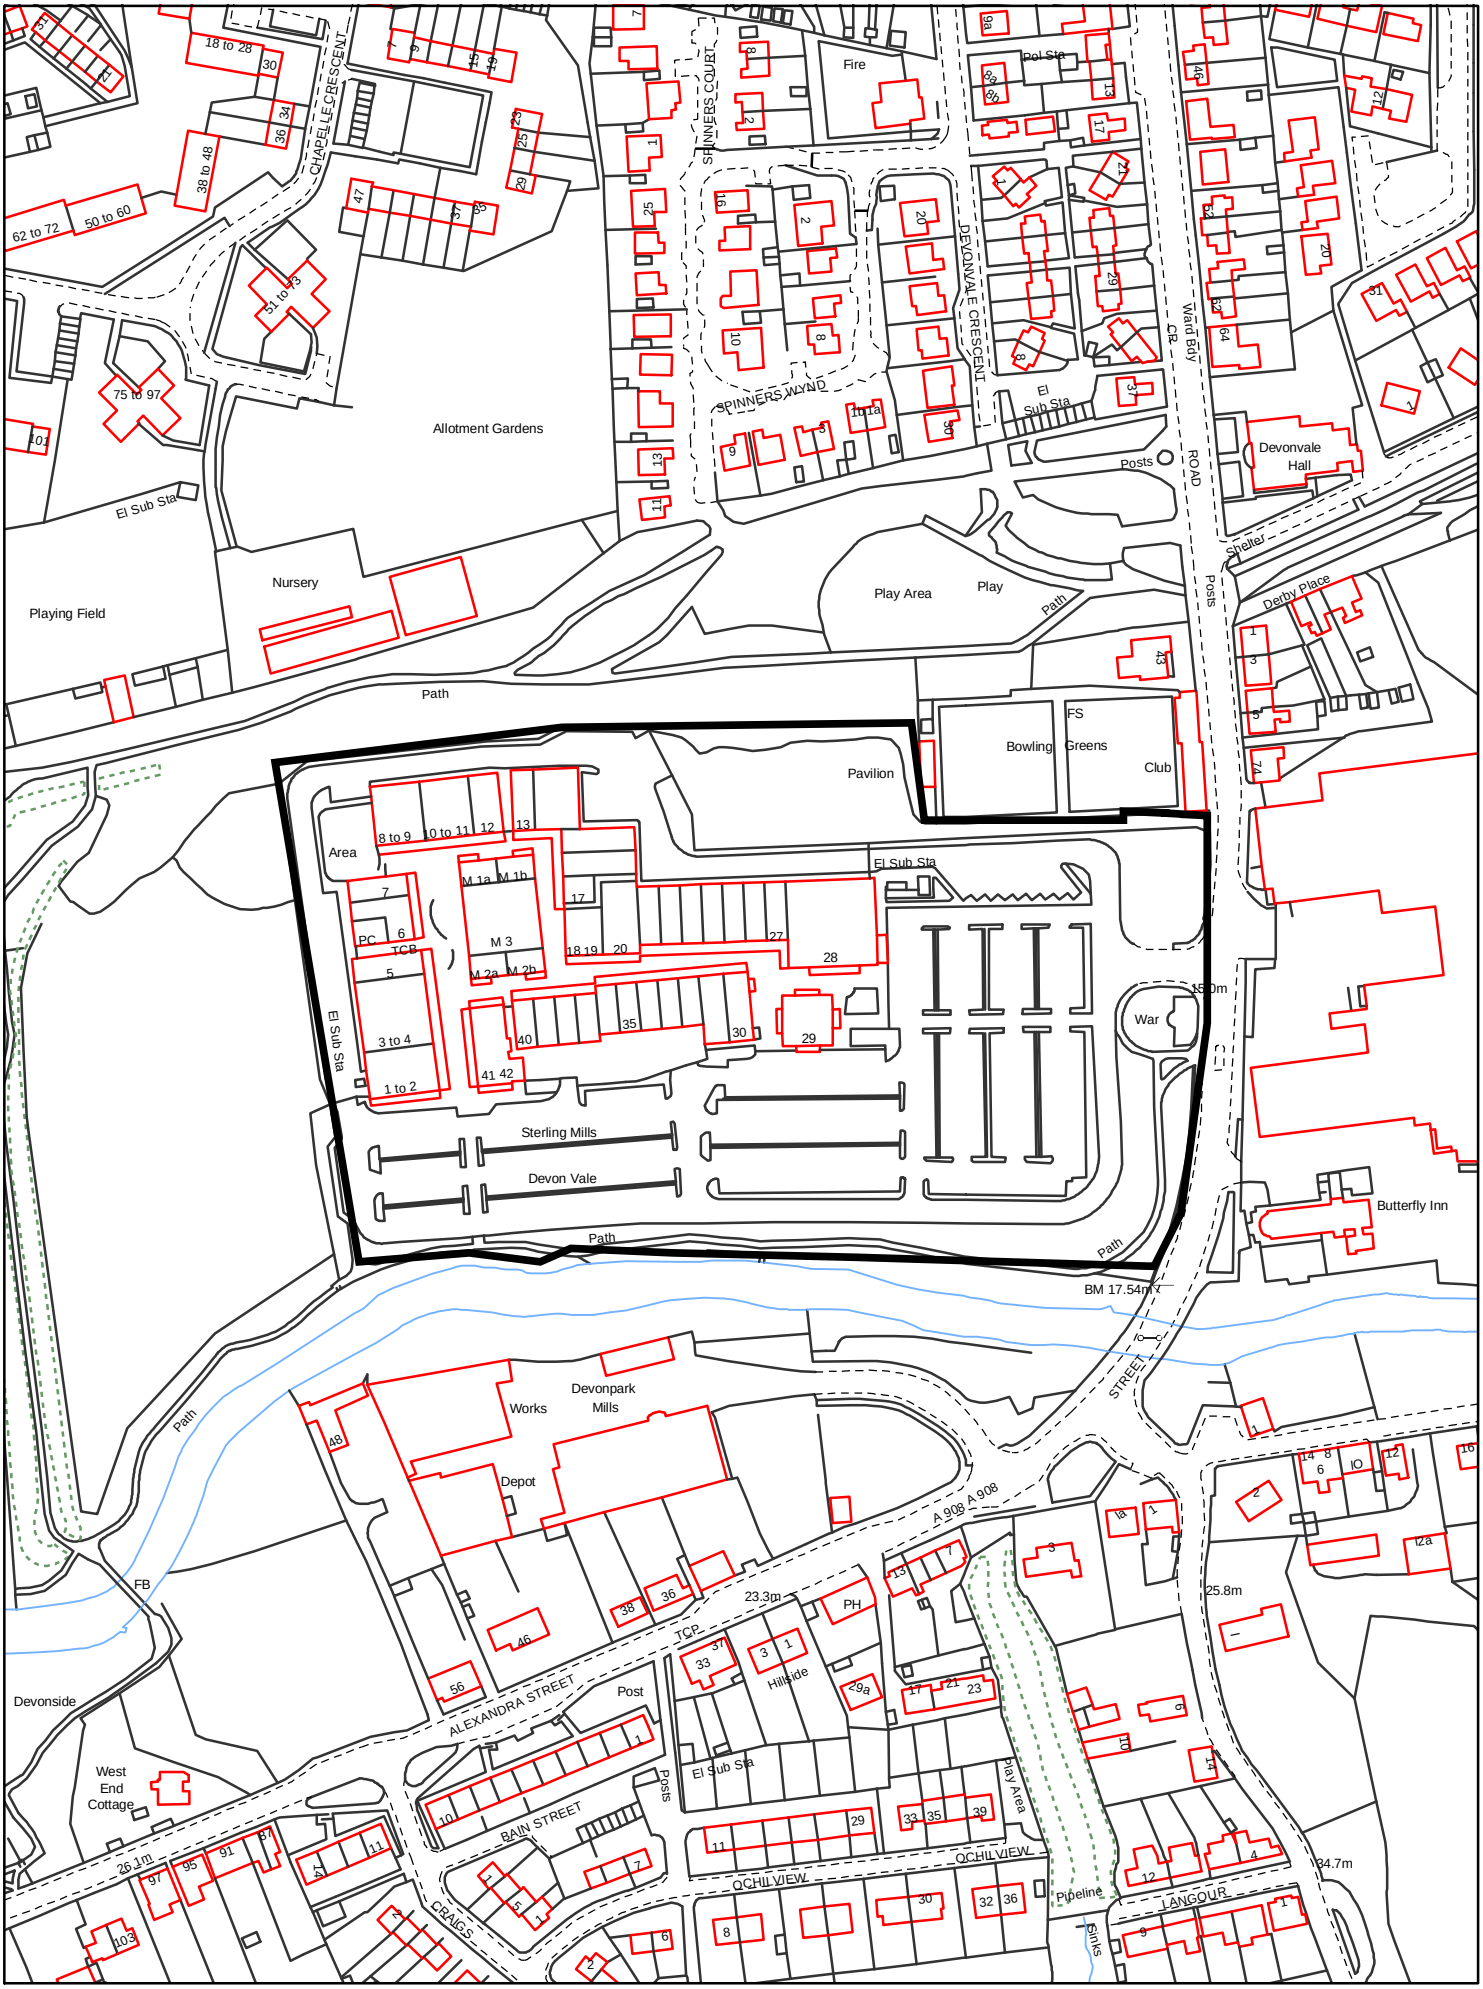

06/00427/FULL: Sterling Mills, Devon Vale, Tillicoultry

Alterations and Extension to Outlet Shopping Centre to Erect 10 No. Shops, Sub-division to Form 2 No. Additional Shops and Associated Alterations to Car Parking, Vehicle Access and Landscaping

Development & Environmental Services
Lime Tree House
North Castle Street
Alloa
FK10 1DX
Tel: 01259 452000
Fax: 01259 452060
development_services@clacks.gov.uk

0 5 10 20 30 40 Metres

Scale 1:2,500

Based upon Ordnance Survey mapping with the permission of the controller of Her Majesty's Stationery Office (HMSO) © Crown Copyright. Unauthorised reproduction infringes Crown copyright and may lead to prosecution or civil proceedings. Clackmannashire Council 100020783 (2007)

Date - 16/02/2007